Floor Plan

Stages 10-12 Offices & Support

Main Floor

BOUNDARY

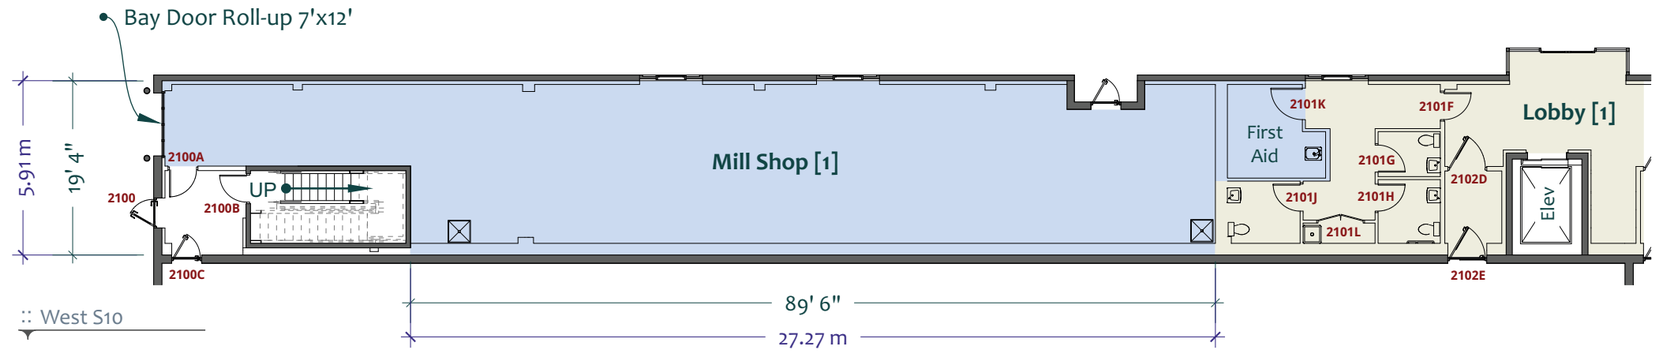

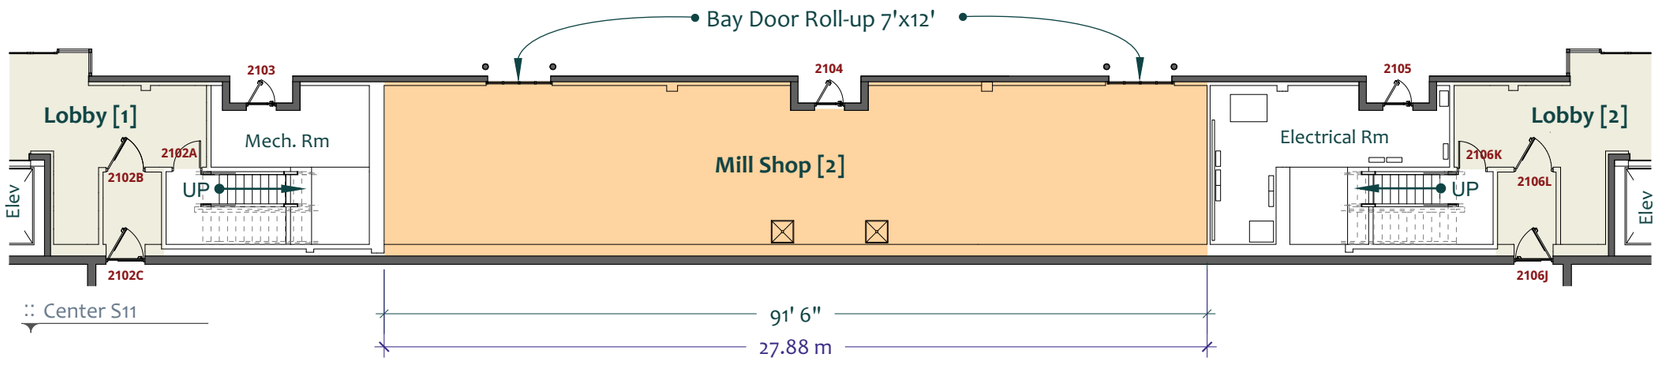

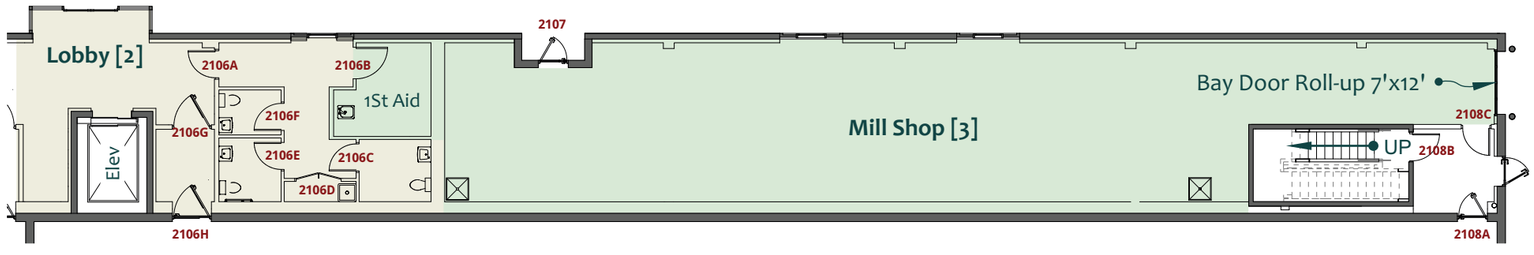

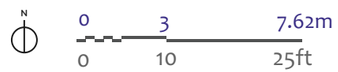

scale: 1/16" = 1'-0" (1:192)

2400 Boundary Rd, Burnaby, BC V5M 3Z3

Site Legend

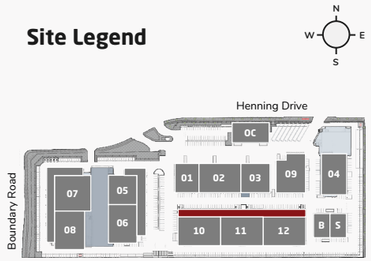

Features

- Common Area
- 2500sf [232sm]
- 2000sf [186sm]
- 2500sf [232sm]

BRIDGE STUDIOS

info@bridgestudios.com

1-604-482-2000

Part of the Bridge Studios Group