Floor Plan

Stages 10-12 Offices & Support

Second Floor

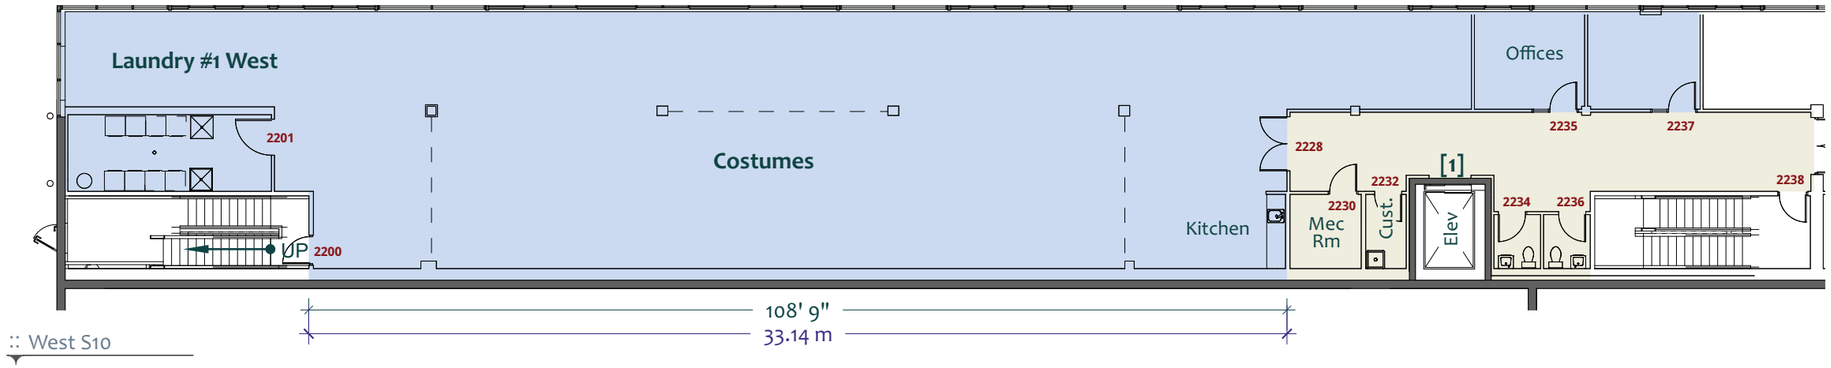

:: West S10

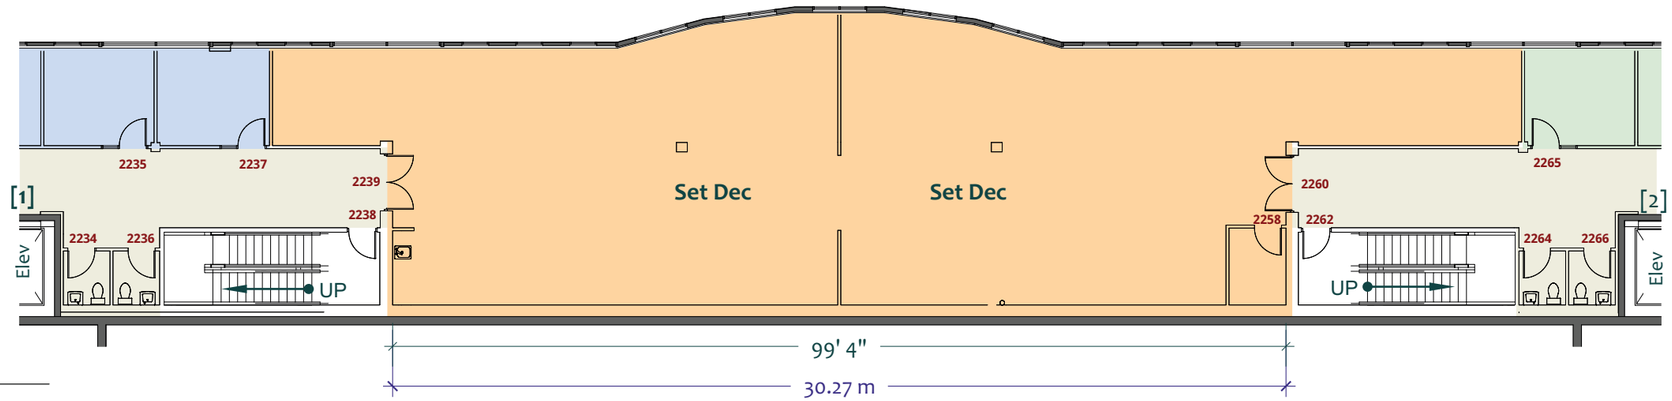

:: Center S11

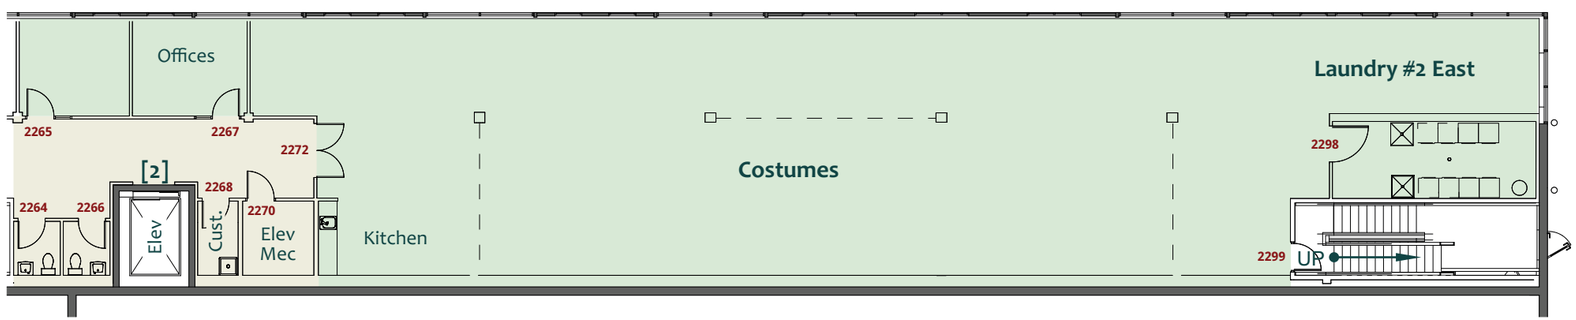

:: East S12

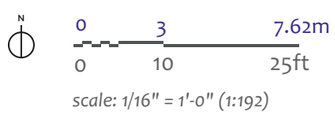

scale: 1/16" = 1'-0" (1:192)

2400 Boundary Rd, Burnaby, BC V5M 3Z3

Site Legend

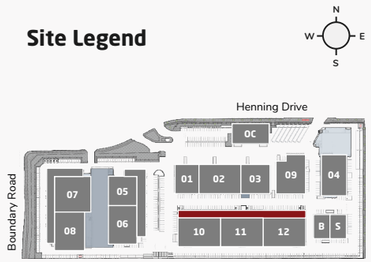

Features

- Common Area
- 5000sf [465sm]
- 4000sf [372sm]
- 5000sf [465sm]

info@bridgestudios.com
1-604-482-2000

Part of the Bridge Studios Group