Floor Plan

Stages 10-12 Offices & Support

Third Floor

BOUNDARY

:: West S10

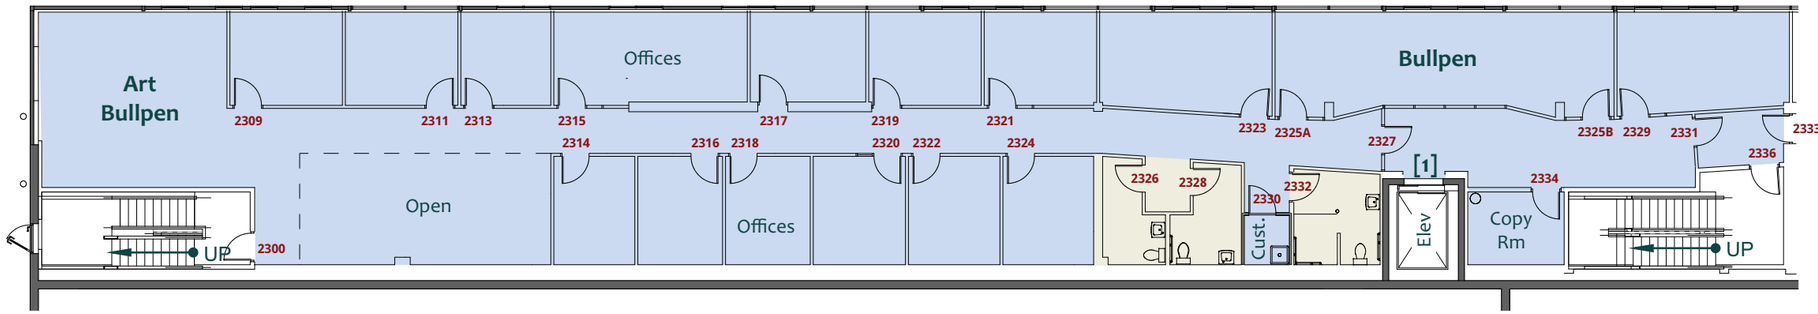

:: Center S11

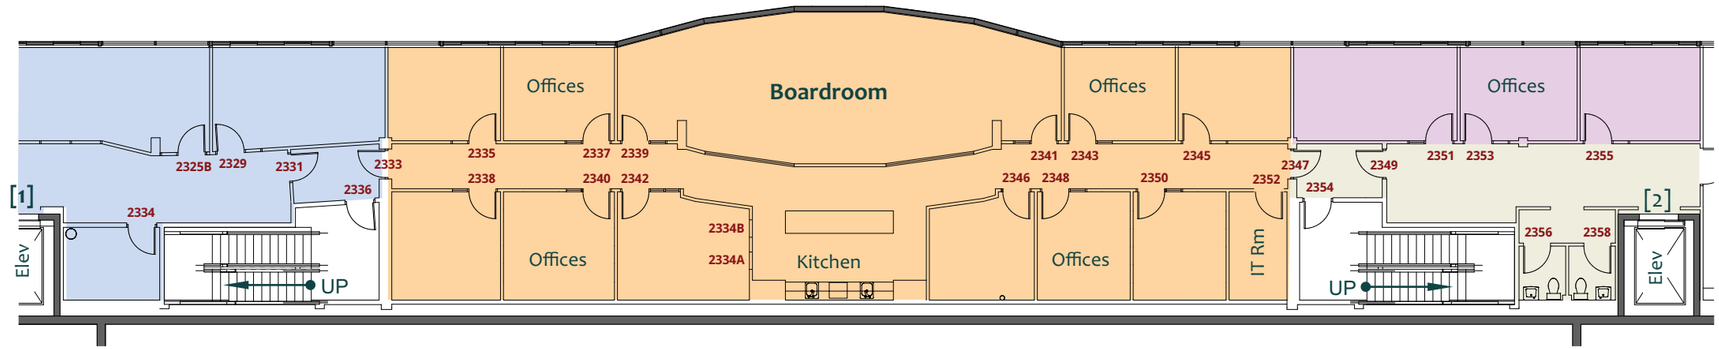

:: East S12

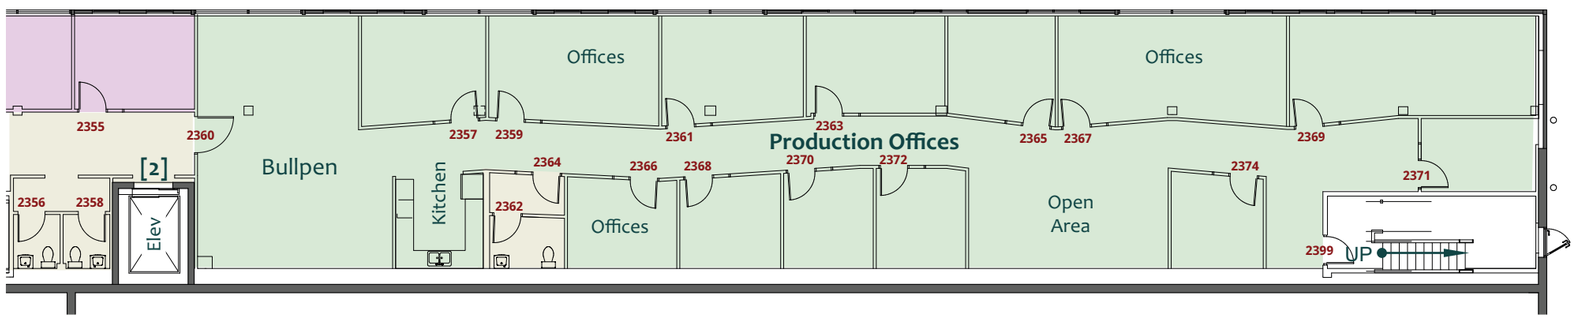

N

0 3 7.62m

0 10 25ft

scale: 1/16" = 1'-0" (1:192)

2400 Boundary Rd, Burnaby, BC V5M 3Z3

Site Legend

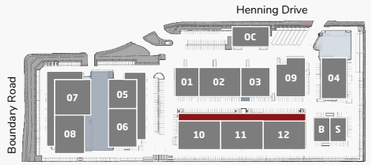

Features

- Common Area
- 5500sf [510sm]
- 3500sf [372sm]
- 500sf [46.5sm]
- 4500sf [418sm]

BRIDGE STUDIOS

info@bridgestudios.com

1-604-482-2000

Part of the Bridge Studios Group