Floor Plan

Stages 10-12 Offices & Support

Fourth Floor

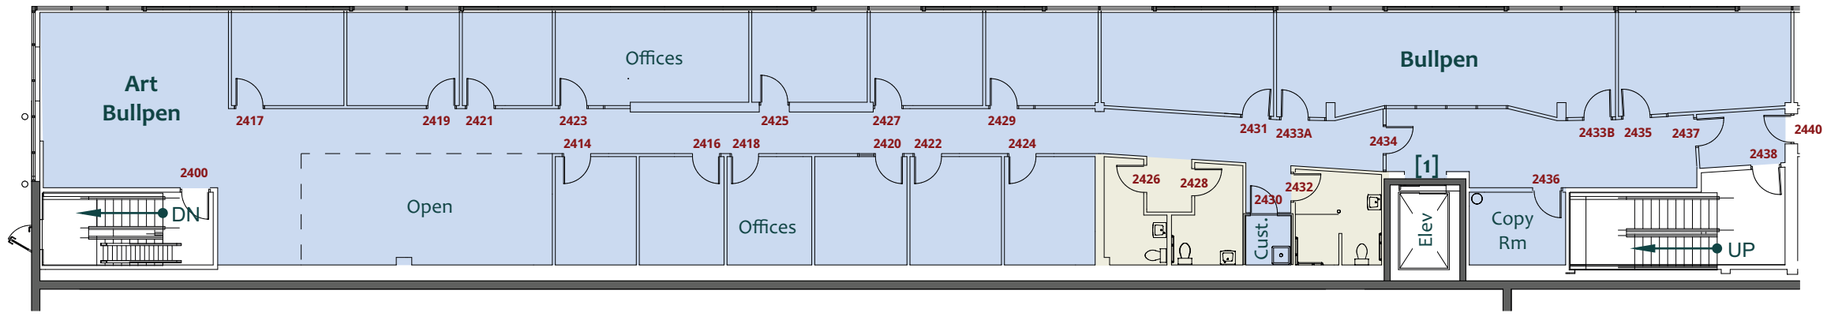

:: West S10

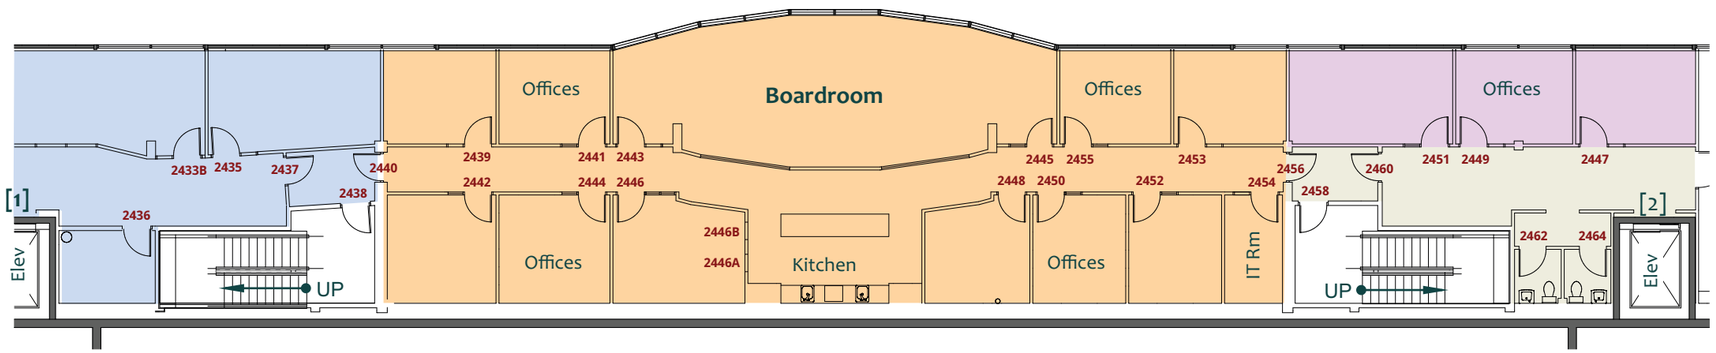

:: Center S11

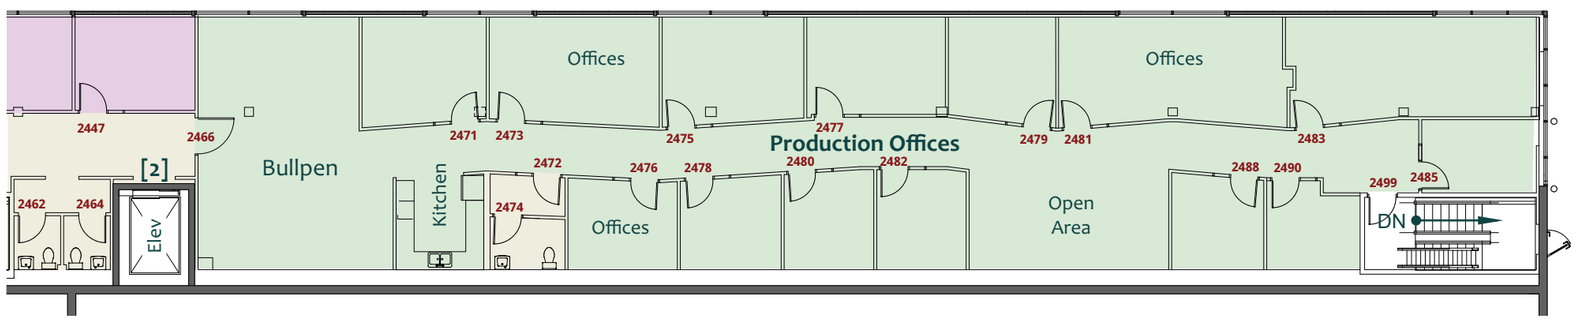

:: East S12

2400 Boundary Rd, Burnaby, BC V5M 3Z3

0 3 7.62m
0 10 25ft

scale: 1/16" = 1'-0" (1:192)

Site Legend

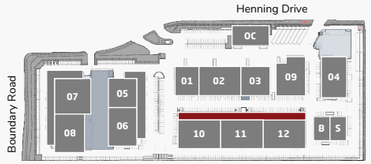

Features

- Common Area
- 5500sf [510sm]
- 3500sf [372sm]
- 500sf [46.5sm]
- 4500sf [418sm]

info@bridgestudios.com
1-604-482-2000

Part of the Bridge Studios Group